Changes : RWY extended.

ARP: 56 11 05.09N 009 02 40.02E (RWY INT)	AD ELEV : 167 FT	ELEV in FT Dimensions / Distances in M	Herning Radio : 121.000

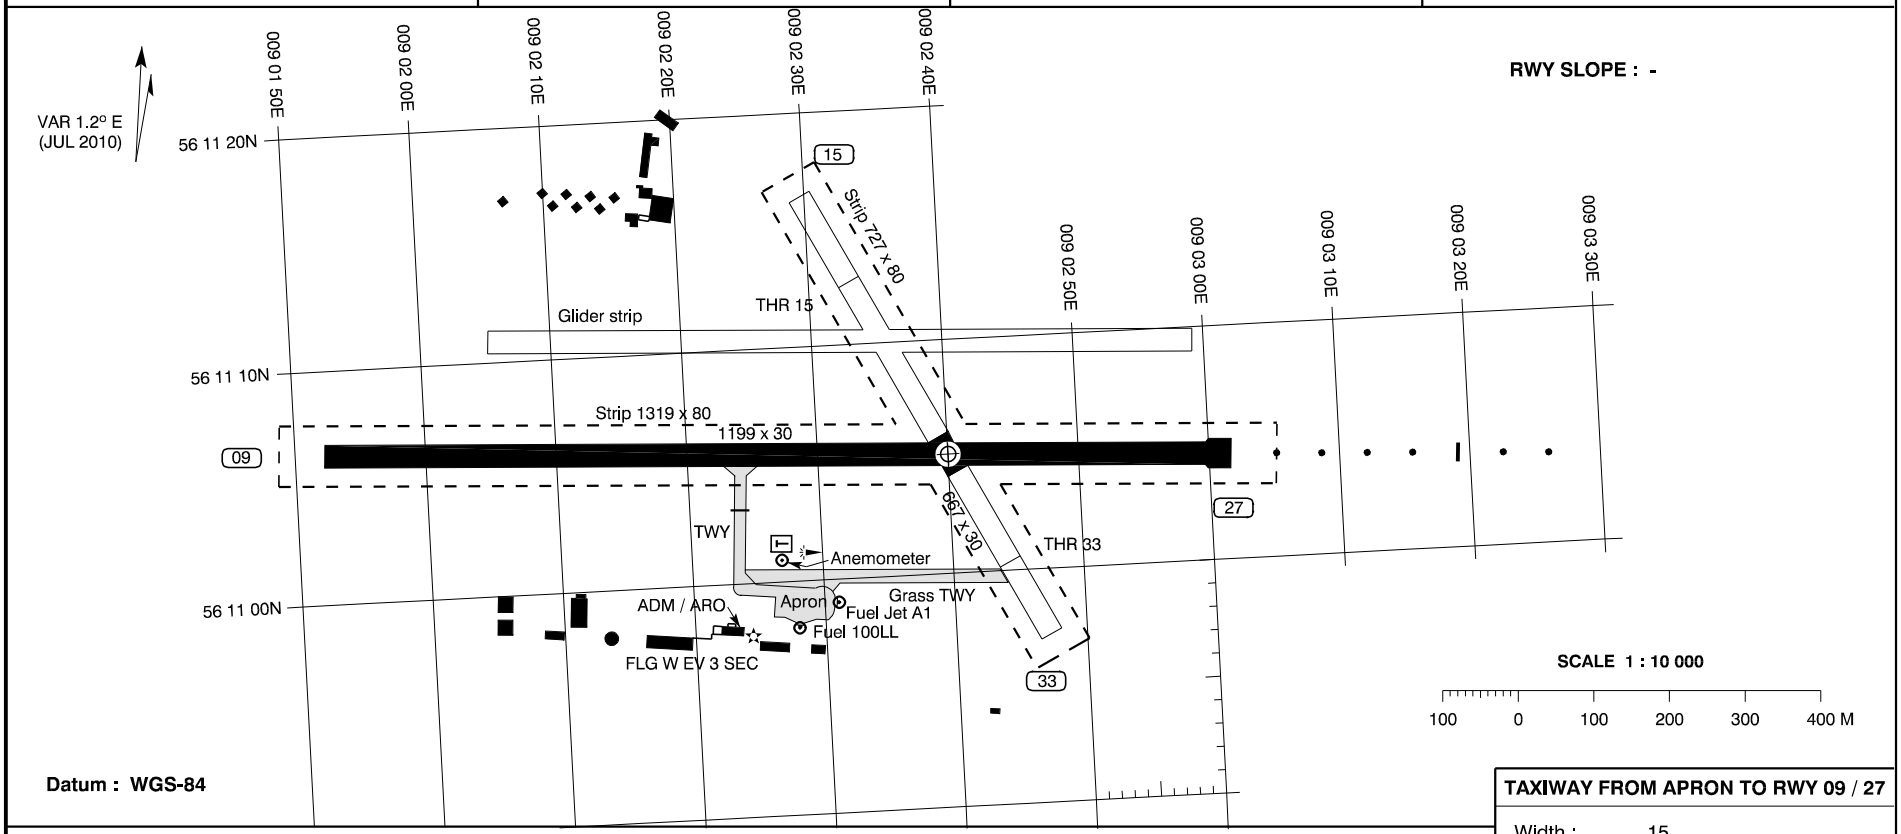

RUNWAYS

NR	Direction	THR PSN	Pavement Strength	Day marking	Declared distances				APCH and RWY LGT (Unless otherwise stated lighting is LIH adjustable)				
					TORA	TODA	ASDA	LDA	APCH	THR	PAPI	Edge	End
09	092.8° GEO 091.6° MAG	56 11 06.37N 009 01 52.27E	Asphalt PCN 11 F / B / Y / T	THR RWY NR Centre line Side stripes	1199	1199	1199	1199		Green		900 M White	Red
27	272.8° GEO 271.6° MAG	56 11 04.51N 009 03 01.70E			1199	1199	1199	1199	420 M White	Green		900 M White	Red
15	152.9° GEO 151.7° MAG	56 11 12.67N 009 02 33.08E	Grass	THR Edge	557	557	667	537					
33	332.9° GEO 331.7° MAG	56 11 00.37N 009 02 44.35E			537	537	667	557					

OTHER : Secondary power supply : NIL
A system to activate the RWY lighting etc. outside the hours of service by VHF radio signals is established. Further details to be obtained from the AD.

TAXIWAY FROM APRON TO RWY 09 / 27

Width : 15

Pavement : Asphalt

Strength : PCN 11 F / B / Y / T

Day marking : Centre line, Side stripes, Holding position

Lighting : Blue edge, LIL

APRON

Pavement : Asphalt

Strength : PCN 11 F / B / Y / T

OBSTACLES

All obstacles are marked by day and night

© CAA DENMARK