Changes : VAR.

ARP : 69 14 35.58N 051 03 25.60W Centre of RWY	AD ELEV : 95	ELEV in FT Dimensions / Distances in M	Ilulissat AFIS : 119.100

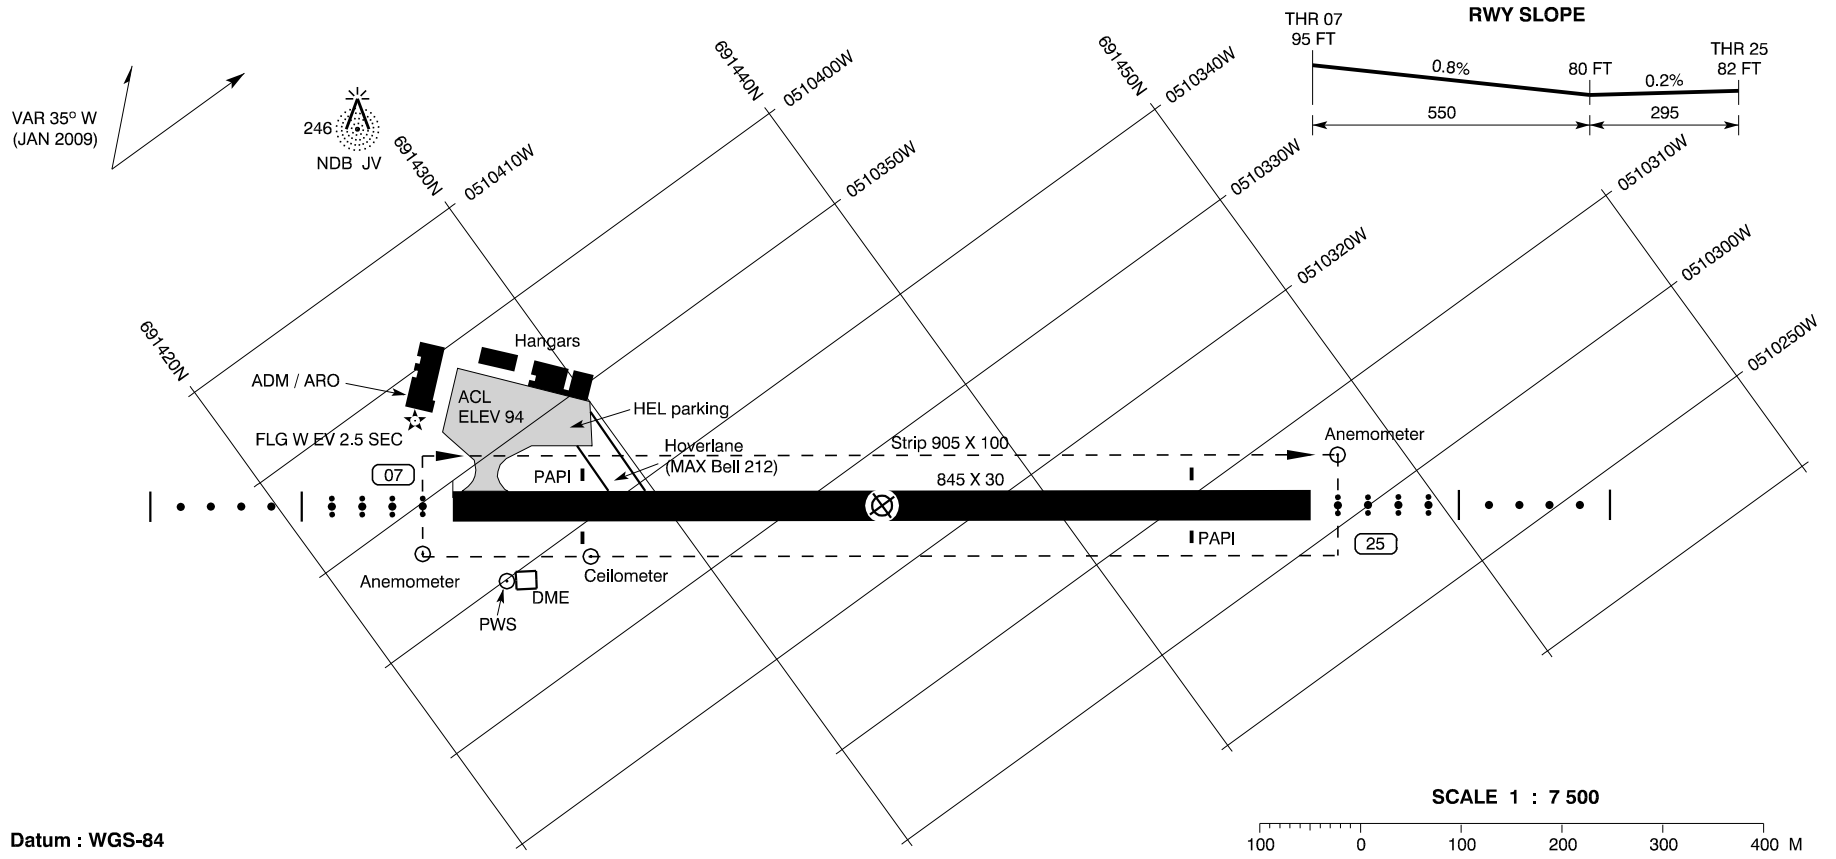

Datum : WGS-84

RUNWAYS

NR	Direction	THR PSN	Pavement Strength	Day marking	Declared distances				APCH and RWY LIGHTING (Unless otherwise stated lighting is LIH adjustable)				
					TORA	TODA	ASDA	LDA	APCH	THR	PAPI	Edge	End
07	035.9° GEO 070.9° MAG	69 14 24.52N 051 03 48.14W	Asphalt PCN 46 F / A / Y / U	THR, RWY NR, Centre line, Edge, Special STOL TDZ marking	845	845	845	845	300 White, Side rows 120 Red	Green	5.1° MEHT 33 FT	845 White	Red
25	215.9° GEO 250.9° MAG	69 14 46.62N 051 03 03.06W			845	845	845	845	300 White, Side rows 120 Red	Green	5.6° MEHT 33 FT	845 White	Red

TAXIWAYS

Width : 18

Pavement : Asphalt

Strength : PCN 46 F / A / Y / U

Day marking : Centre line, Edge, Holding position

Lighting : Blue edge, LIL, RGL

Taxiing guidance system : Marking

APRON : Pavement : Asphalt
Strength : PCN 46 F / A / Y / U

HEL apron : Bell 212 / 206
AS 350 MD 520

OTHER : Secondary power supply :
Yes, switch-over time MAX 15 SEC

OBSTACLES : All obstacles are marked by day and night

© CAA - DENMARK / SLV - DANMARK