Changes : New WDI.

ARP : 55 31 33.39N 008 33 12.25E Centre of RWY	AD ELEV : 97 FT	ELEV in FT Dimensions / Distances in M	Esbjerg AFIS : 120.150

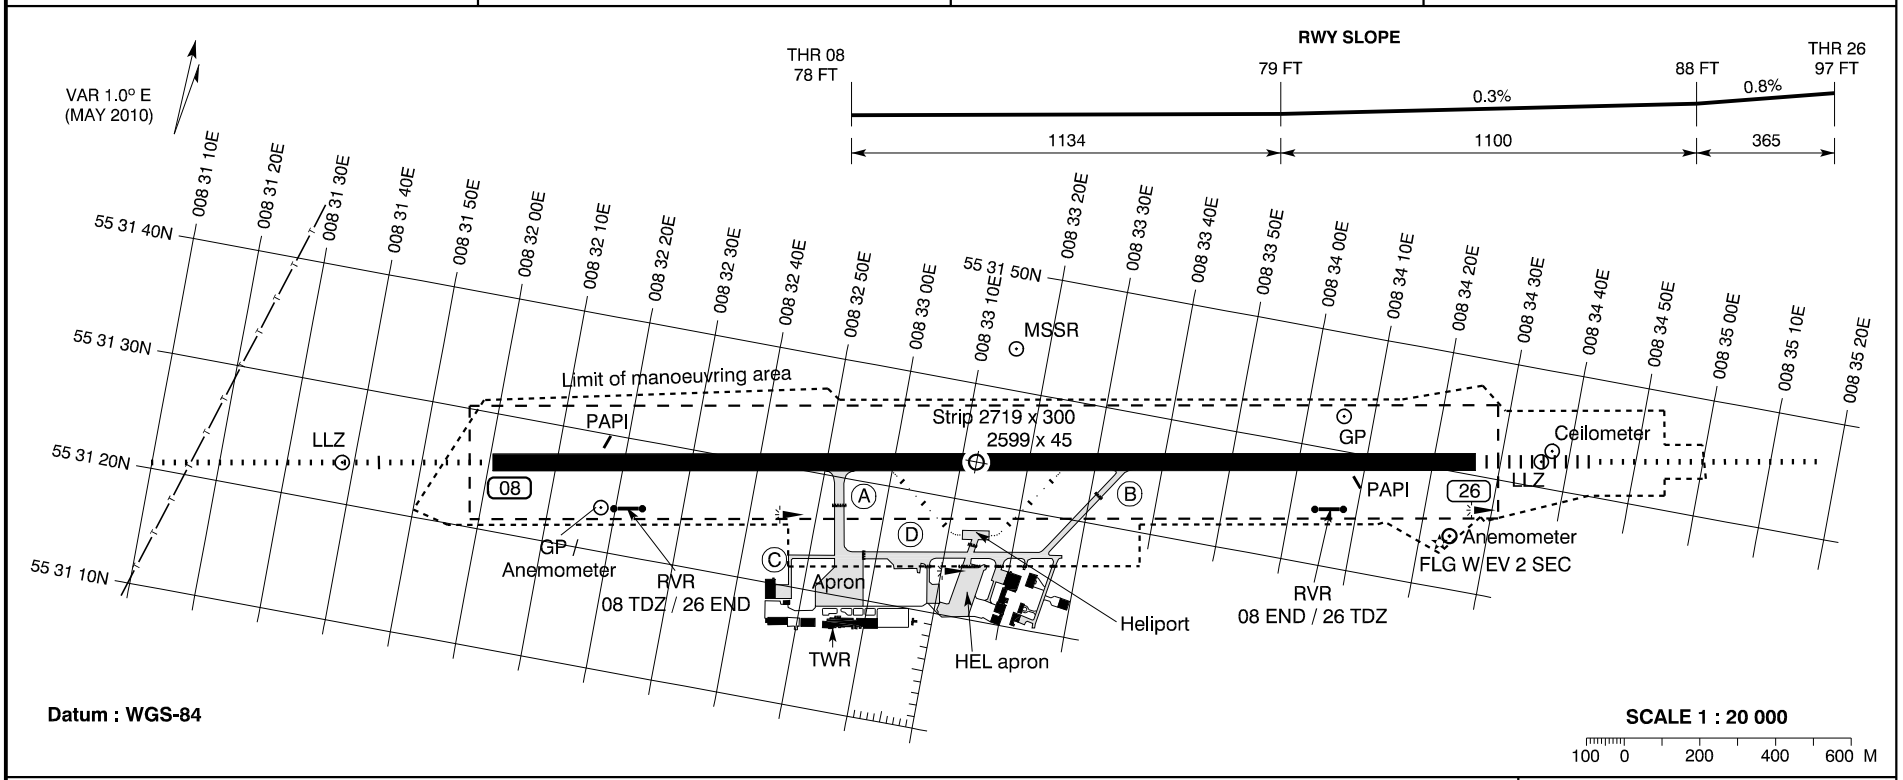

RUNWAYS

NR	Direction	THR PSN	Pavement Strength	Day marking	Declared distances					APCH and RWY LGT (Unless otherwise stated lighting is LIH adjustable)						
					PSN TWY	TORA	TODA	ASDA	LDA	APCH	THR	TDZ	PAPI	Centre line	Edge	End
08	079.5° GEO 078.5° MAG	55 31 25.84N 008 32 00.56E	Asphalt PCN 60 F / A / W / T	THR RWY NR TDZ 900 M Centre line Side stripes		2599	2599	2599	2599	900 M White	Green		3°	2599 M 30 M spacing Standard colour	2599 M White	Red
					A	1695	1695	1695								
					B	945	945	945								
26	259.5° GEO 258.5° MAG	55 31 41.16N 008 34 26.23E				2599	2599	2599	2599	900 M CAT II	Green	900 M White	3°	2599 M 30 M spacing Standard colour	2599 M White	Red
					B	1679	1679	1679								
					A	929	929	929								

TAXIWAYS

Width : A : 23
B , D : 15
C : 7.5

Pavement : Asphalt

Strength : A : PCN 60 F / A / W / T
B, C, D : PCN 60 F / B/ X / T

Day marking : Centre line, Side stripes
Holding position

Lighting : Blue edge LIL.
RGL : A and B

OTHER : Secondary power supply : Yes, switch-over time MAX 10 SEC.
Take-off's with runway visual range (RVR) less than 400 M, switch-over time MAX 1 SEC.

OBSTACLES : All obstacles are marked by day and night.

HELIPORT (Dimensioned for type S 61)

Dimension : 69 x 23
Pavement : Concrete
Strength : Unlimited

Day marking : White "H"
Lighting TKOF / LDG area and hoverlanes : Yellow LIL

AERODROME CHART - ICAO

© Trafikstyrelsen/Danish Transport Authority